
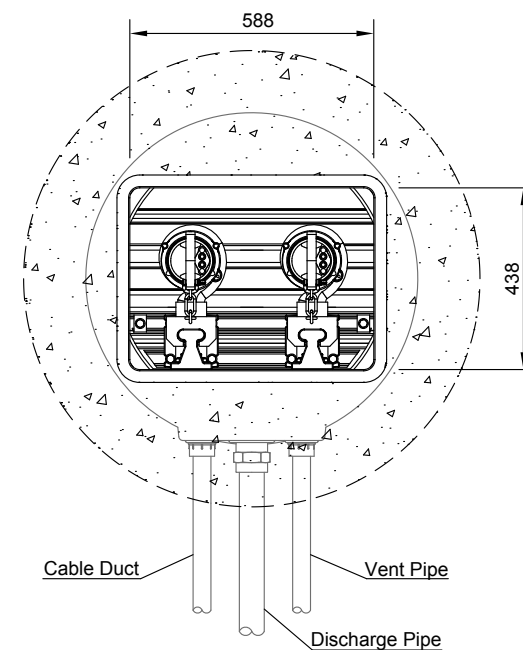


800 Series installation Illustration

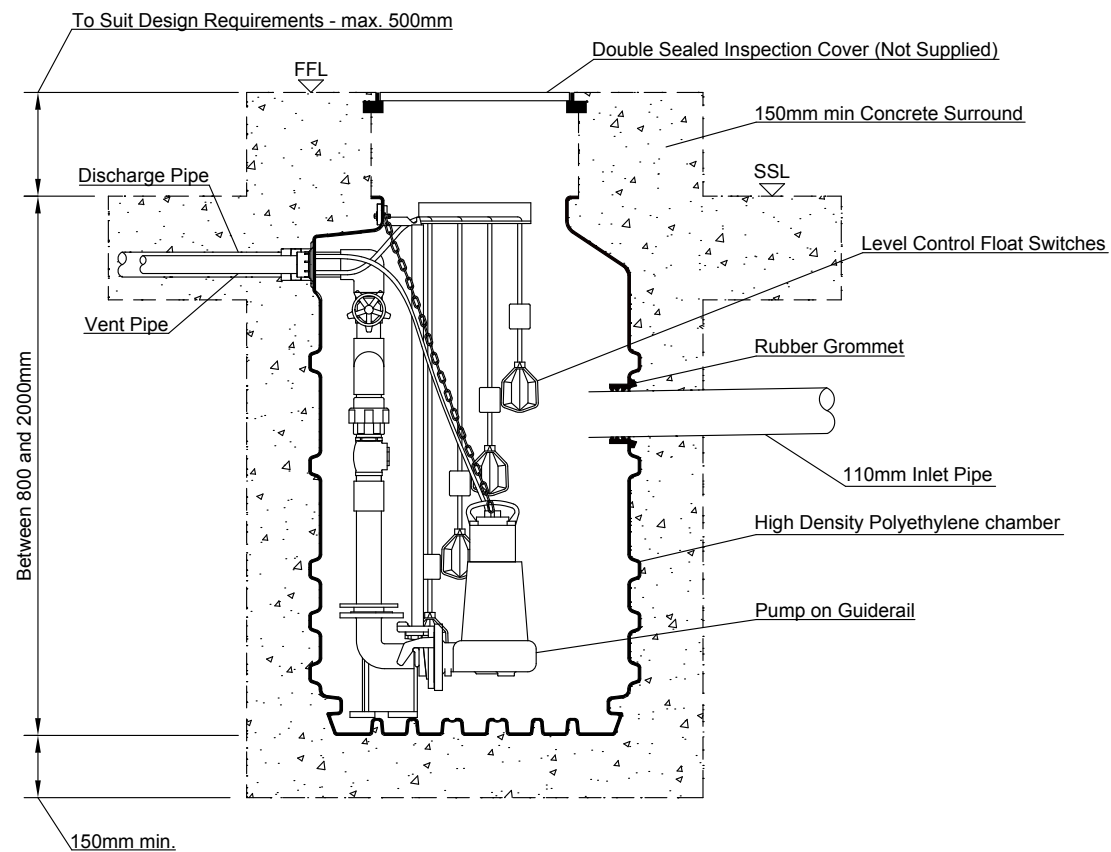

*Drawing not to be used for construction

PPS Packaged Pump Systems Unit 12 Haslemere Industrial Estate, Pig Lane, Bishop's Stortford, Hertfordshire, CM23 3HG			
Packaged Pump Station 800 Series			
SCALE: 1:20	ISSUE: 1		
REF.: 800S.SL	DATE: 20/10/2014	DRAWN: SWW	CHECKED: ID